


INDIANA.  
N & E 2 P. M.

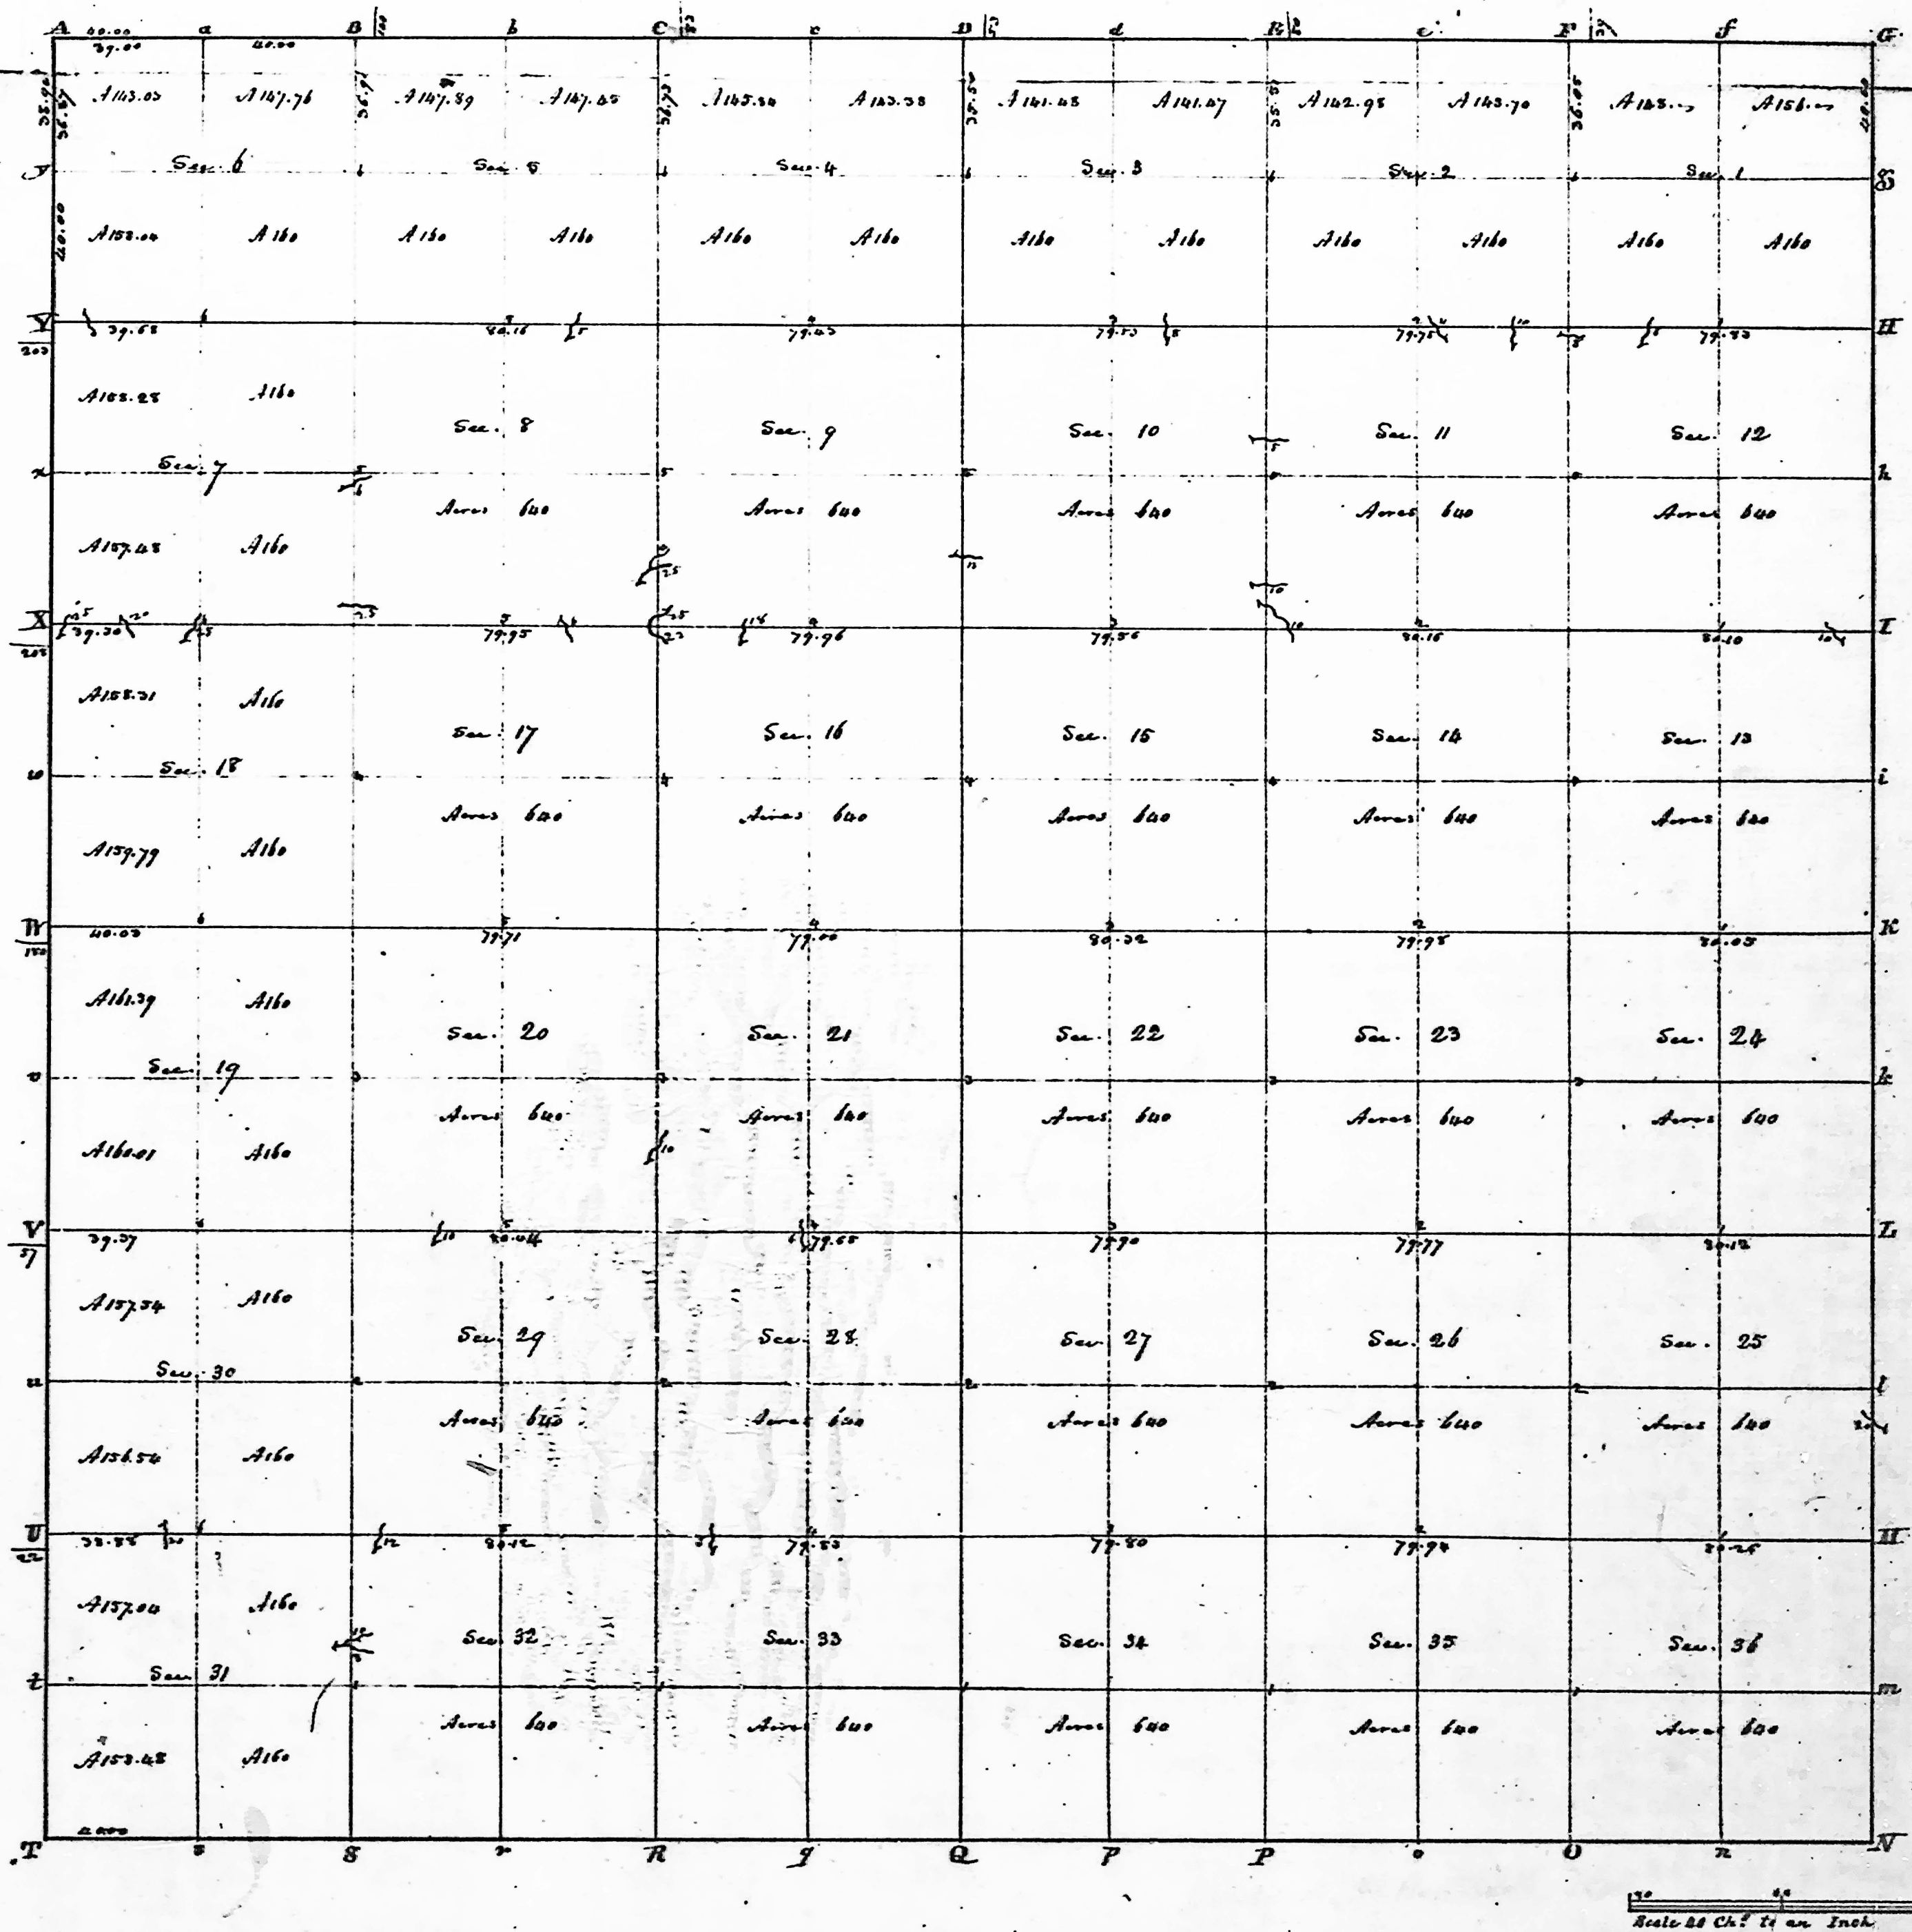

Township N. XIV North, Range N. IV East 2. Mer. Surveyed by J. Hendricks, 1820

Description of the Soil on the interior Sectional lines.

Between Sections	Quality &c	Between Sections	Quality &c	Between Sections	Quality &c
35.36	Land level, Rich, Beech, Ash, Poplar, 1/2 m. 1/2 m.	33.34	Land level, 2nd rate, Beech, Ash, Sugar, 1/2 m. 1/2 m.	31.32	Land level, 2nd rate, Beech, Ash, Sugar, 1/2 m. 1/2 m.
25.36	Same	27.38	Same, level	29.32	Same
25.26	Same	27.28	Same	29.31	Same
24.25	Same	22.27	Land level, 2nd rate	29.30	Same, level
22.24	Land level, 1st	21.22	Same	28.29	Same
13.24	Land level, 2nd rate, timber, Same	15.22	Same	19.30	Same
13.14	Same	15.16	Land level, 2nd rate, Beech, Ash, Sugar, 1/2 m. 1/2 m.	19.29	Land level, 3rd rate
12.13	Same	10.15	Same	18.28	Same, 2nd rate, timber, Same
11.12	Same	9.10	Same	18.19	Same, 2nd
1.12	Same	3.10	Same	18.18	Same
1.2	Land level, Soil thin	3.4	Land level, 2nd rate	18.17	Same
34.35	Land level, Rich, Beech, Ash, Sugar, 1/2 m. 1/2 m.	32.33	Land level, 2nd rate, timber, Same	18.16	Same
28.25	Same	28.33	Same, level	18.15	Same, Rich
26.27	Same	28.29	Same	18.14	Land level, Soil thin
25.26	Same, 1st	21.21	Same	18.13	Same
22.23	Same, dry, 2nd rate	16.21	Land level, 2nd rate	18.12	Land level, 2nd rate
14.23	Same, 1st	16.17	Same		
14.15	Same, 1st	16.16	Same		
11.14	Same, level	16.15	Same		
11.11	Same	16.14	Same		
2.14	Same	16.13	Same, 2nd rate, timber as above		
2.3	Same	16.12	Same		



Township 14 North, Range 14 East of 2nd Meridian


Interior Section Corners described

Interior Quarter Section Corners

Post	Section	Acres	Courses	Feet	Quantity of the	Section	Acres	Courses	Feet	Section	Acres	Courses	Feet
A	Beach	16	N 31 W 23			25.26.27.28	Beach	17	N 33 E 22	I to X at 1	W. Oak	30	N 24 E 15
a	do	25	N 29 E 33			23.24.25.26	do	16	N 18 E 17	2	W. Oak	15	N 1 E 22
B	Beach	15	N 44 W 8			23.24.25.26	do	24	N 17 W 20	3	Beach	20	N 1 E 22
b	do	11	N 39 E 26			23.24.25.26	do	14	N 34 W 13	4	Beach	24	N 2 E 15
C	Ash	18	N 40 W 21			23.24.25.26	do	8	N 10 W 34	5	Poplar	30	N 38 W 6
c	Hickory	3	N 63 W 70			23.24.25.26	do	35	N 50 E 14	6	Beach	8	N 53 W 34
D	Beach	22	N 43 E 10			1.2.11.12	Beach	20	N 33 W 1	7	do	15	N 54 E 8
d	Sugar	5	N 62 W 10			26.27.28.29	do	8	N 40 E 14	8	Beach	0	N 8 E 5
E	W. Oak	20	N 22 E 33			22.23.24.25	do	24	N 11 E 44	9	do	12	N 62 W 32
e	do	8	N 14 W 13			22.23.24.25	do	7	N 19 E 6	10	W. Oak	8	N 54 E 25
F	Beach	20	N 44 E 9			22.23.24.25	do	15	N 13 W 20	11	Beach	14	N 45 E 14
f	Hickory	14	N 23 W 31			22.23.24.25	do	10	N 34 E 11	12	do	11	N 35 W 26
G	Beach	18	N 35 E 25			22.23.24.25	do	30	N 52 W 54	13	do	24	N 29 W 30
g	Sugar	20	N 57 W 5			22.23.24.25	do	25	N 14 W 24	14	Beach	20	N 33 E 11
h	do	10	N 52 W 10			22.23.24.25	do	10	N 45 W 1	15	Sugar	14	South 16
i	do	14	N 35 E 23			22.23.24.25	do	11	N 28 E 28	16	Beach	24	N 60 W 40
II	Ash	12	N 24 W 27			22.23.24.25	do	8	N 22 W 23	17	do	22	N 40 E 22
II	Beach	20	N 15 W 18			22.23.24.25	do	12	N 60 E 33	18	Sugar	28	N 54 W 45
II	do	20	N 8 W 6			22.23.24.25	do	10	N 18 W 4	19	do	16	N 20 E 6
I	do	24	N 15 E 20			22.23.24.25	do	8	N 22 W 13	20	Beach	18	N 34 E 24
I	do	12	N 32 E 01			22.23.24.25	do	6	N 30 E 6	21	do	18	N 61 W 6
I	do	8	N 17 W 21			22.23.24.25	do	20	N 3 W 22	22	Beach	36	N 47 W 14
I	do	8	N 34 E 8			22.23.24.25	do	13	N 30 W 3	23	do	5	N 15 E 15
II	do	12	N 43 E 38			22.23.24.25	do	28	N 22 E 18	24	Beach	30	N 54 E 24
II	do	8	N 33 E 8			22.23.24.25	do	5	N 23 E 11	25	do	20	N 11 W 28
II	do	14	N 31 E 1			22.23.24.25	do	9	N 24 W 29	26	Ash	18	N 23 W 18
II	do	10	N 29 E 37			22.23.24.25	do	14	N 22 W 8	27	Sugar	8	N 4 E 35
II	do	4	N 33 W 1			22.23.24.25	do	36	N 35 W 5	28	Beach	14	N 61 W 11
II	do	24	N 32 E 32			22.23.24.25	do	12	N 46 W 18	29	do	8	East 31
II	do	12	N 26 E 31			22.23.24.25	do	8	N 2 E 18	30	Beach	24	N 22 W 15
II	do	9	N 40 E 6			22.23.24.25	do	7	N 32 E 14	31	do	30	N 35 E 24
II	do	8	N 60 W 22			22.23.24.25	do	8	N 22 W 10	32	W. Oak	20	N 47 E 5
II	do	14	N 20 W 23			22.23.24.25	do	6	N 50 W 12	33	Beach	10	N 49 W 4
II	do	12	N 16 E 31			22.23.24.25	do	10	N 13 E 33	34	do	20	N 26 E 31
II	do	9	N 40 E 6			22.23.24.25	do	28	N 40 E 4	35	do	10	N 49 W 5
II	do	8	N 60 W 22			22.23.24.25	do	8	N 66 W 29	36	Beach	20	N 59 E 24
II	do	14	N 20 W 23			22.23.24.25	do	24	N 45 E 44	37	do	15	N 16 W 15
II	do	12	N 16 E 31			22.23.24.25	do	12	N 61 W 6	38	do	15	N 25 W 15
II	do	9	N 40 E 6			22.23.24.25	do	36	N 58 W 10	39	do	10	N 20 E 25
II	do	8	N 60 W 22			22.23.24.25	do	12	East 13	40	do	15	N 20 E 25
II	do	14	N 20 W 23			22.23.24.25	do	20	N 31 W 10	41	do	4	N 48 W 28
II	do	12	N 16 E 31			22.23.24.25	do	12	N 61 W 6	42	Beach	20	N 58 W 26
II	do	9	N 40 E 6			22.23.24.25	do	36	N 58 W 10	43	Ash	10	N 10 W 16
II	do	8	N 60 W 22			22.23.24.25	do	12	N 61 W 6	44	Ash	16	N 40 W 3
II	do	14	N 20 W 23			22.23.24.25	do	20	N 31 W 10	45	Beach	8	N 4 W 29
II	do	12	N 16 E 31			22.23.24.25	do	12	N 61 W 6	46	Beach	24	N 58 E 13
II	do	9	N 40 E 6			22.23.24.25	do	36	N 58 W 10	47	do	14	N 24 W 4
II	do	8	N 60 W 22			22.23.24.25	do	12	N 61 W 6	48	Ash	16	N 8 E 32
II	do	14	N 20 W 23			22.23.24.25	do	20	N 31 W 10	49	Beach	9	N 70 W 18
II	do	12	N 16 E 31			22.23.24.25	do	12	N 61 W 6	50	Beach	15	N 62 W 37
II	do	9	N 40 E 6			22.23.24.25	do	36	N 58 W 10	51	do	10	N 68 E 13
II	do	8	N 60 W 22			22.23.24.25	do	12	N 61 W 6	52	Sugar	18	N 21 W 40
II	do	14	N 20 W 23			22.23.24.25	do	20	N 31 W 10	53	Beach	10	N 11 W 14
II	do	12	N 16 E 31			22.23.24.25	do	12	N 61 W 6	54	Beach	30	N 8 E 23
II	do	9	N 40 E 6			22.23.24.25	do	36	N 58 W 10	55	Sugar	14	N 59 E 16
II	do	8	N 60 W 22			22.23.24.25	do	12	N 61 W 6	56	W. Oak	20	N 13 E 25
II	do	14	N 20 W 23			22.23.24.25	do	20	N 31 W 10	57	Hickory	11	N 52 W 16
II	do	12	N 16 E 31			22.23.24.25	do	12	N 61 W 6	58	Beach	24	N 5 W 32
II	do	9	N 40 E 6			22.23.24.25	do	36	N 58 W 10	59	Ash	10	N 39 E 29
II	do	8	N 60 W 22			22.23.24.25	do	12	N 61 W 6	60	Beach	12	N 32 W 5
II	do	14	N 20 W 23			22.23.24.25	do	20	N 31 W 10	61	Hickory	12	N 2 E 23
II	do	12	N 16 E 31			22.23.24.25	do	12	N 61 W 6	62	Beach	20	N 53 E 24
II	do	9	N 40 E 6			22.23.24.25	do	36	N 58 W 10	63	do	5	N 15 E 6
II	do	8	N 60 W 22			22.23.24.25	do	12	N 61 W 6	64	Beach	18	N 33 W 36
II	do	14	N 20 W 23			22.23.24.25	do	20	N 31 W 10	65	Ash	20	N 14 E 24
II	do	12	N 16 E 31			22.23.24.25	do	12	N 61 W 6	66	Sugar	10	N 46 E 13
II	do	9	N 40 E 6			22.23.24.25	do	36	N 58 W 10	67	Beach	8	N 13 W 9
II	do	8	N 60 W 22			22.23.24.25	do	12	N 61 W 6	68	W. Oak	24	N 40 E 38
II	do	14	N 20 W 23			22.23.24.25	do	20	N 31 W 10	69	Ash	10	N 21 W 16
II	do	12	N 16 E 31			22.23.24.25	do	12	N 61 W 6	70	Beach	10	N 29 E 32
II	do	9	N 40 E 6			22.23.24.25	do	36	N 58 W 10	71	do	8	N 14 E 5
II	do	8	N 60 W 22			22.23.24.25	do	12	N 61 W 6	72	do	6	N 20 W 31
II	do	14	N 20 W 23			22.23.24.25	do	20	N 31 W 10	73	Beach	12	N 19 E 25
II	do	12	N 16 E 31			22.23.24.25	do	12	N 61 W 6	74	Ash	12	N 20 W 14
II	do	9	N 40 E 6			22.23.24.25	do	36	N 58 W 10	75	Beach	12	N 54 E 16
II	do	8	N 60 W 22			22.23.24.25	do	12	N 61 W 6	76	do	10	N 23 W 6
II	do	14	N 20 W 23			22.23.24.25	do	20	N 31 W 10	77	Beach	14	N 23 W 6
II	do	12	N 16 E 31			22.23.24.25	do	12	N 61 W 6	78	do	12	N 20 W 14
II	do	9	N 40 E 6			22.23.24.25	do	36	N 58 W 10	79	do	10	N 23 W 6
II	do	8	N 60 W 22			22.23.24.25	do	12	N 61 W 6	80	do	12	N 20 W 14
II	do	14	N 20 W 23			22.23.24.25	do	20	N 31 W 10	81	do	10	N 23 W 6
II	do	12	N 16 E 31			22.23.24.25	do	12	N 61 W 6	82	do	12	N 20 W 14
II	do	9	N 40 E 6			22.23.24.25	do	36	N 58 W 10	83	do	10	N 23 W 6
II	do	8	N 60 W 22			22.23.24.25	do	12	N 61 W 6	84	do	12	N 20 W 14
II	do	14	N 20 W 23			22.23.24.25	do	20	N 31 W 10	85	do	10	N 23 W 6
II	do	12	N 16 E 31			22.23.24.25	do	12	N 61 W 6	98	do	12	N 20 W 14
II	do	9	N 40 E 6			22.23.24.25	do	36	N 58 W 10	99	do	10	N 23 W 6
II	do	8	N 60 W 22			22.23.24.25	do	12	N 61 W 6	100	do	12	N 20 W 14



# Township N<sup>o</sup> 4 North, Range N<sup>o</sup> IV East 2<sup>d</sup> Mer.

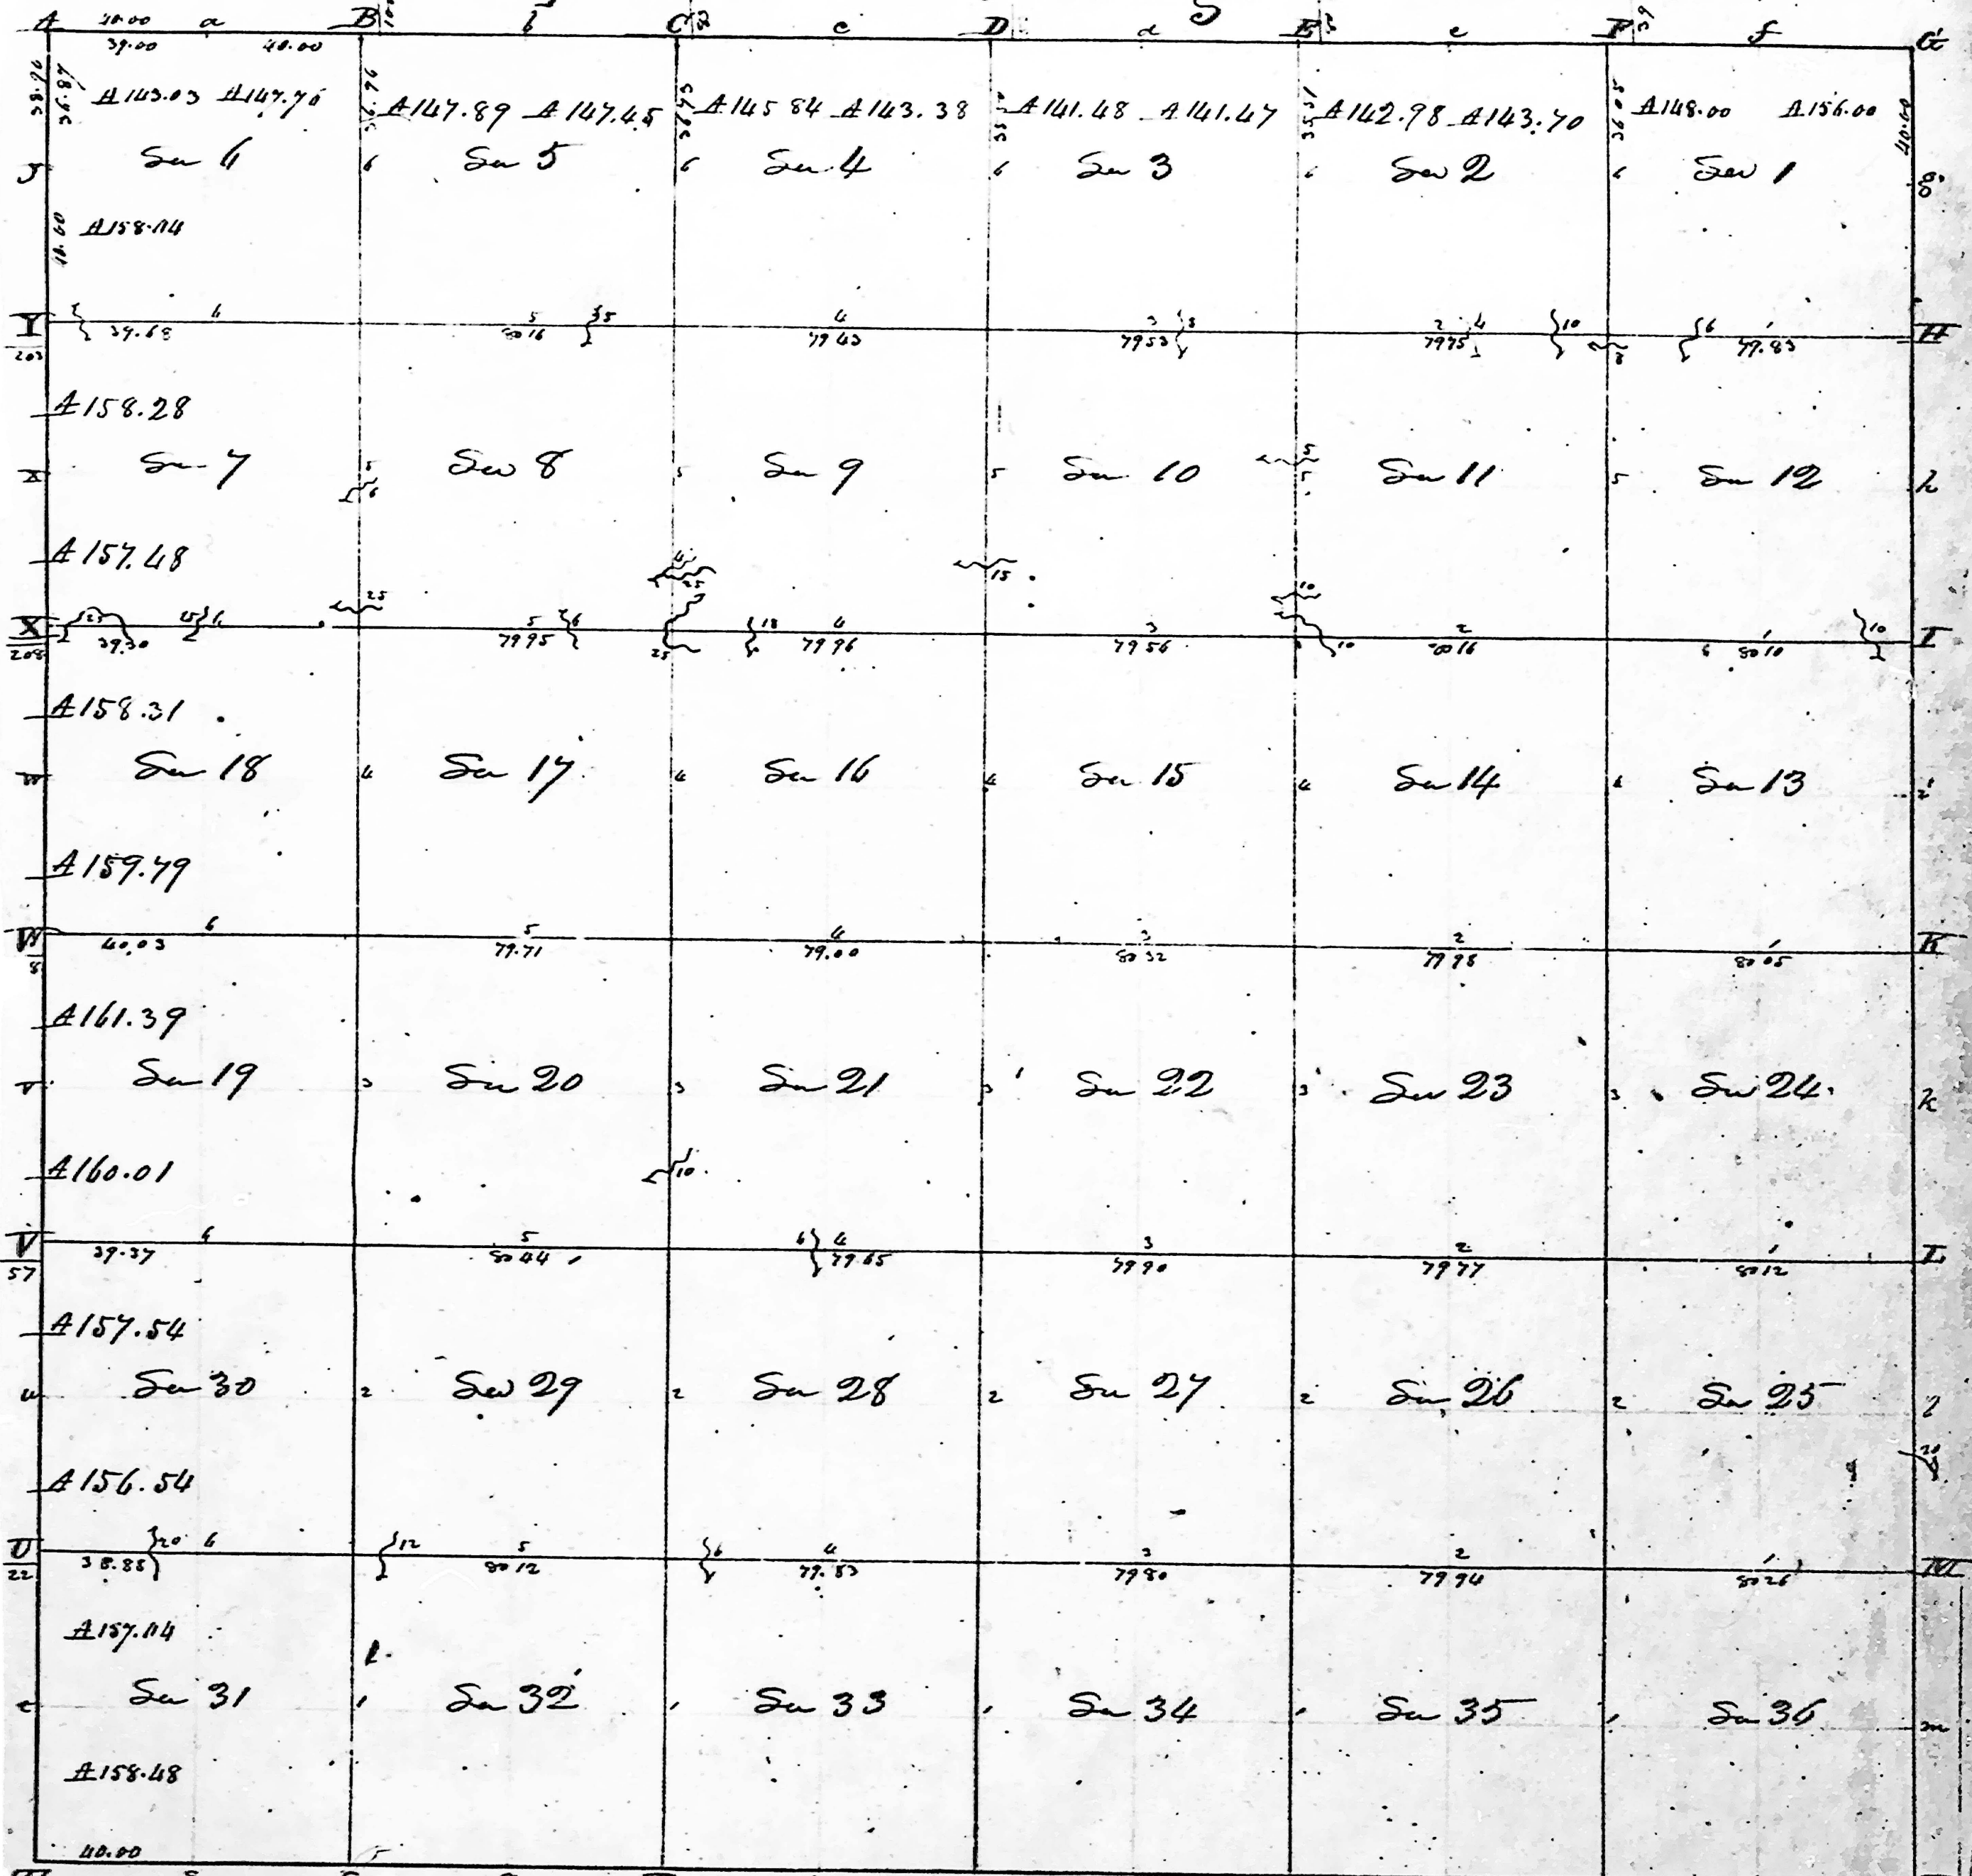

14N, = 4E

Total quantity 22.816 28

INDIANA.  
N & E 2 P. M.

A true copy from the Original on file in this office  
Surveyor General's Office. Jan 9 26<sup>th</sup> 1821.

IND

Edward Jeffers Sur. Gen.



# Township N<sup>o</sup> XIV North, Range N<sup>o</sup> IV East 2<sup>d</sup> Mer.

A	B	C	D	E	F	G
<p>39.00 40.00</p> <p>145.03 147.76</p> <p>158.04</p> <p>158.28</p> <p>157.48</p> <p>158.31</p> <p>159.79</p> <p>161.34</p> <p>160.01</p> <p>157.54</p> <p>156.54</p> <p>157.04</p> <p>158.48</p>	<p>147.89 147.45</p> <p>158.28</p> <p>157.48</p> <p>158.31</p> <p>159.79</p> <p>161.34</p> <p>160.01</p> <p>157.54</p> <p>156.54</p> <p>157.04</p> <p>158.48</p>	<p>145.84 143.38</p> <p>158.28</p> <p>157.48</p> <p>158.31</p> <p>159.79</p> <p>161.34</p> <p>160.01</p> <p>157.54</p> <p>156.54</p> <p>157.04</p> <p>158.48</p>	<p>141.48 141.43</p> <p>158.28</p> <p>157.48</p> <p>158.31</p> <p>159.79</p> <p>161.34</p> <p>160.01</p> <p>157.54</p> <p>156.54</p> <p>157.04</p> <p>158.48</p>	<p>142.98 141.43</p> <p>158.28</p> <p>157.48</p> <p>158.31</p> <p>159.79</p> <p>161.34</p> <p>160.01</p> <p>157.54</p> <p>156.54</p> <p>157.04</p> <p>158.48</p>	<p>148.00 145.60</p> <p>158.28</p> <p>157.48</p> <p>158.31</p> <p>159.79</p> <p>161.34</p> <p>160.01</p> <p>157.54</p> <p>156.54</p> <p>157.04</p> <p>158.48</p>	<p>148.00 145.60</p> <p>158.28</p> <p>157.48</p> <p>158.31</p> <p>159.79</p> <p>161.34</p> <p>160.01</p> <p>157.54</p> <p>156.54</p> <p>157.04</p> <p>158.48</p>

(Offered at public sale, July 1820.)

A true copy from the Original on file in this Office  
Surveyor General's Office July 26<sup>th</sup> 1821-

Edward Tupper Surveyor Genl.